Map No. 19

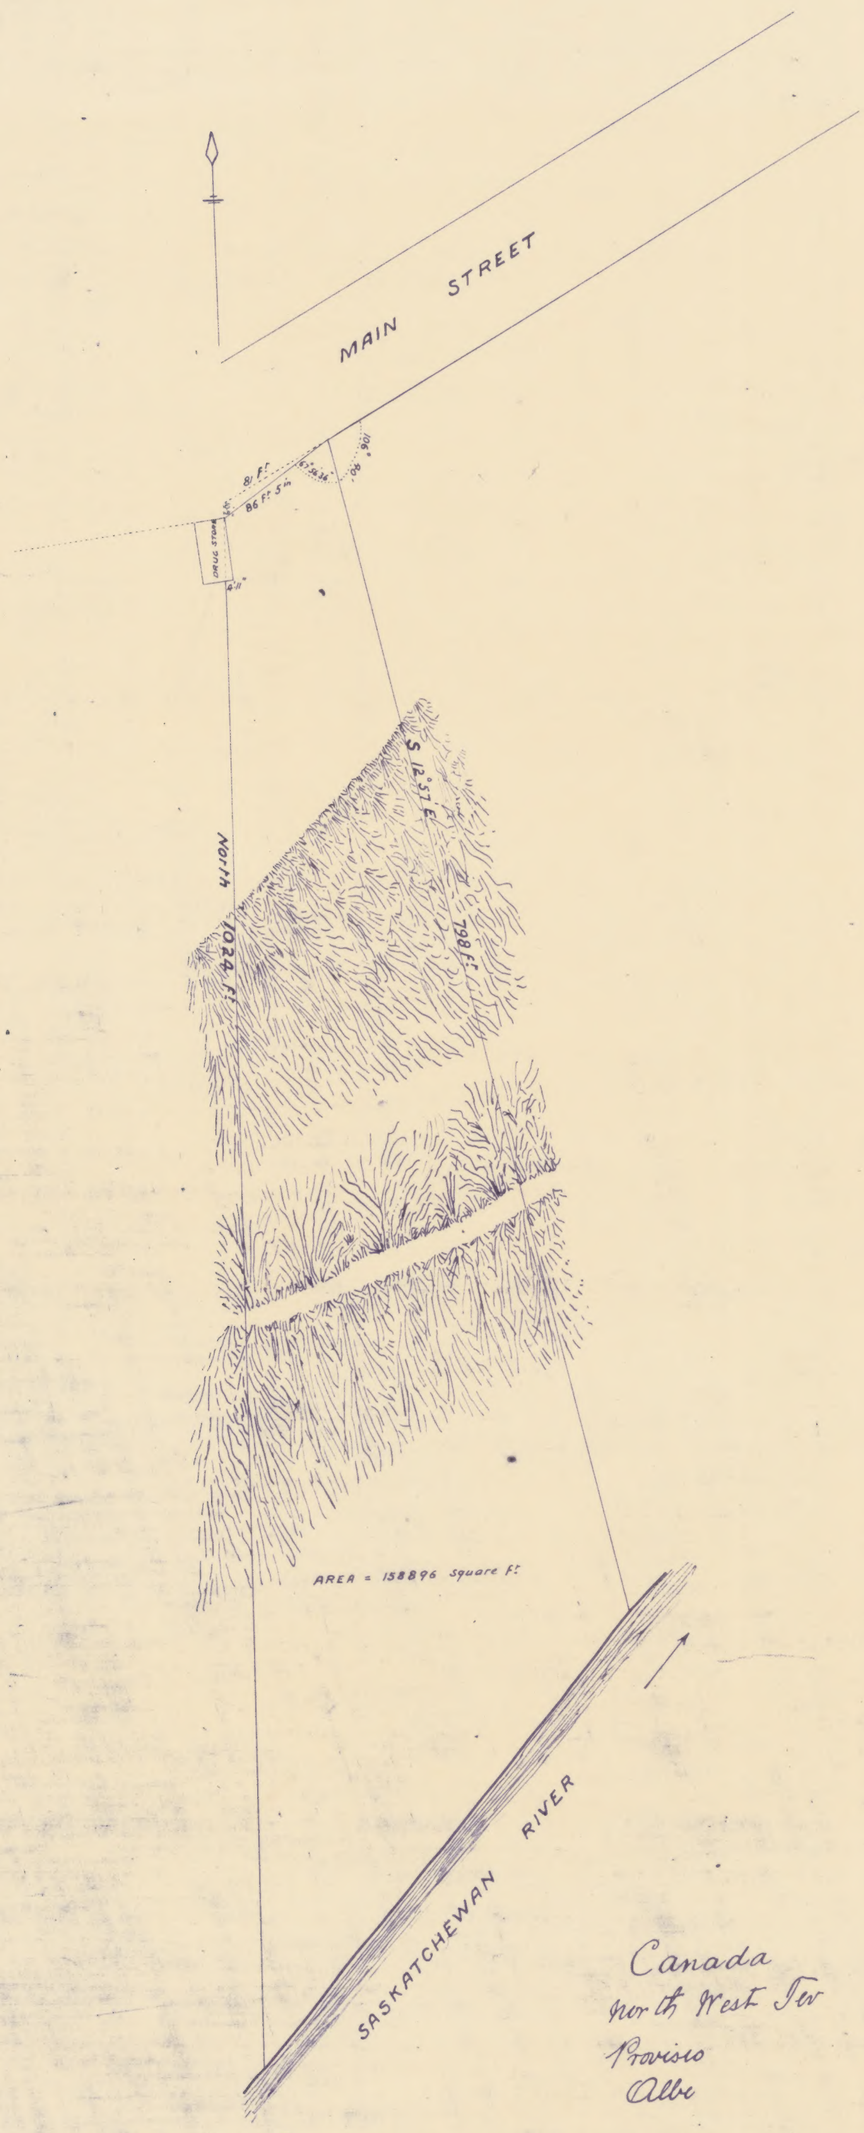


# PLAN

SHOWING THE PROPERTY OF WALTER SCOTT ROBERTSON

ON RIVER LOT VIII

IN THE SETTLEMENT OF EDMONTON

AS SURVEYED BY A.W. KIPPEN P.L.S. IN 1882

AND VERIFIED BY THE UNDERSIGNED IN 1889

CERTIFIED CORRECT

Sgd. P.R. Belanger D.L.S.

SCALE 80 FT TO AN INCH

I Certify that the within Instrument is duly entered and Registered in the Land Titles Office for the North Alberta Land Registration District at Edmonton in the North West Territories, at 3.00 O'clock P.M. on the 9th day of July A.D.1889 Number 3554 Book A Fol. 36

sgd Geo Roy Registrar.
N. A. L. R. D.

Canada
North West Ter
Provisio
Albe

(

on

(

the
Dece
9th da,

I, Walter Scott Robertson do Solemly declare as follows -

rits

te owner of the lands described

lan is an accurate plan of

Land -

e this
7. D. 1889

sgd. W.S. Robertson

Registrar

Plan H

I hereby certify that I have compared this plan with the original & that it is a true copy of the same as it existed at the time of copying.

Land Titles Office, Edmonton.
24th day of December 1920.

H. Stewart
Surveyor i/c L.T.O.

MAP COLLECTION
UNIVERSITY OF ALBERTA
EDMONTON, ALBERTA
CANADA

Edmonton A-106 (1882) Land